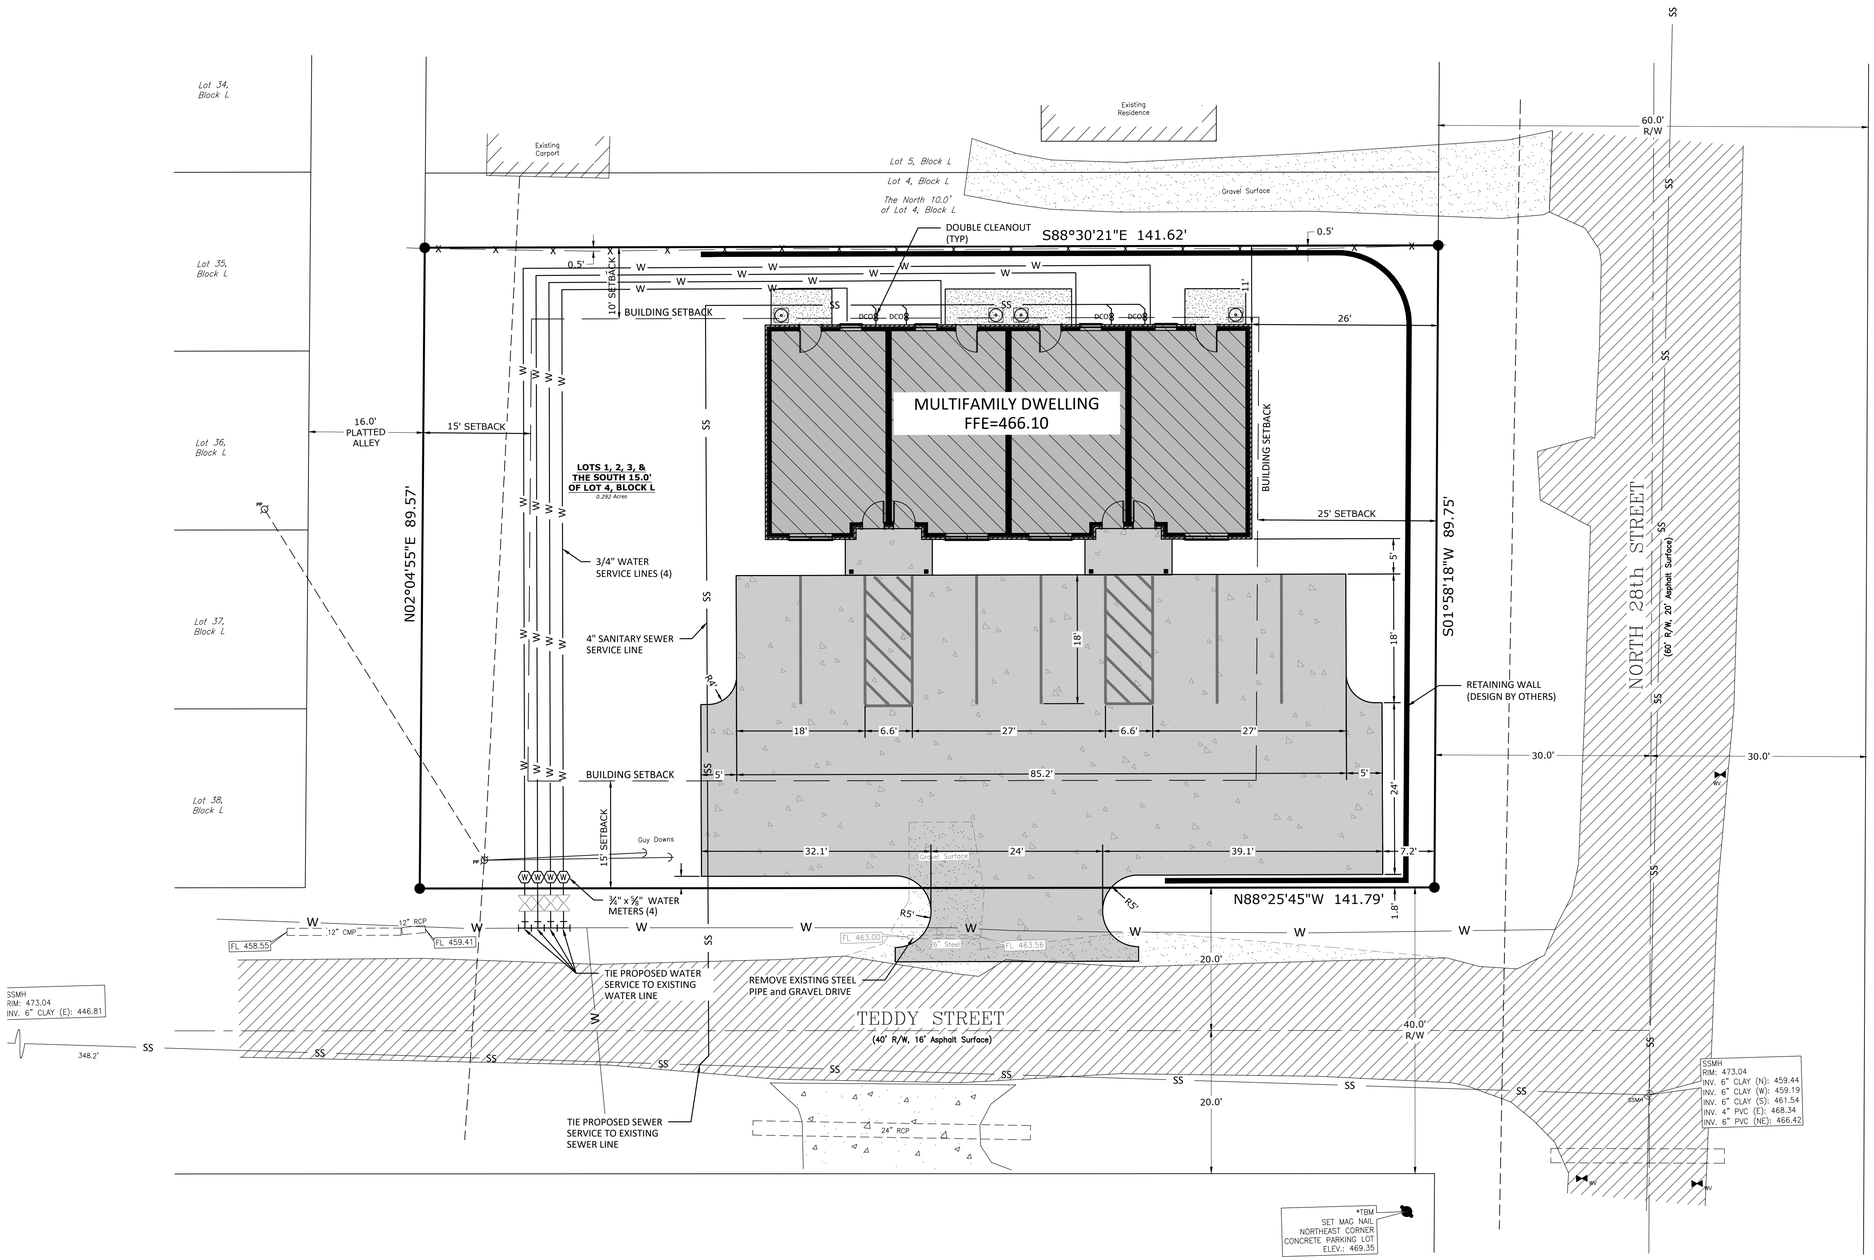

STATE OF ARKANSAS
LICENSED PROFESSIONAL ENGINEER
No. 13715
The Original Signed and Sealed Document is on file at the Office of Record

BROWN CONSULTING ENGINEERING SERVICES
2605 Market Trace
Fort Smith, AR 72908
479.646.5539

REVISION	BY	DATE

NORRIS MULTIFAMILY
NORTH 28th & TEDDY STREET
Van Buren, AR, Crawford County

SITE PLAN

Scale:	Date:
1"=10'	05.23.19

Sheet No. 1 of 2

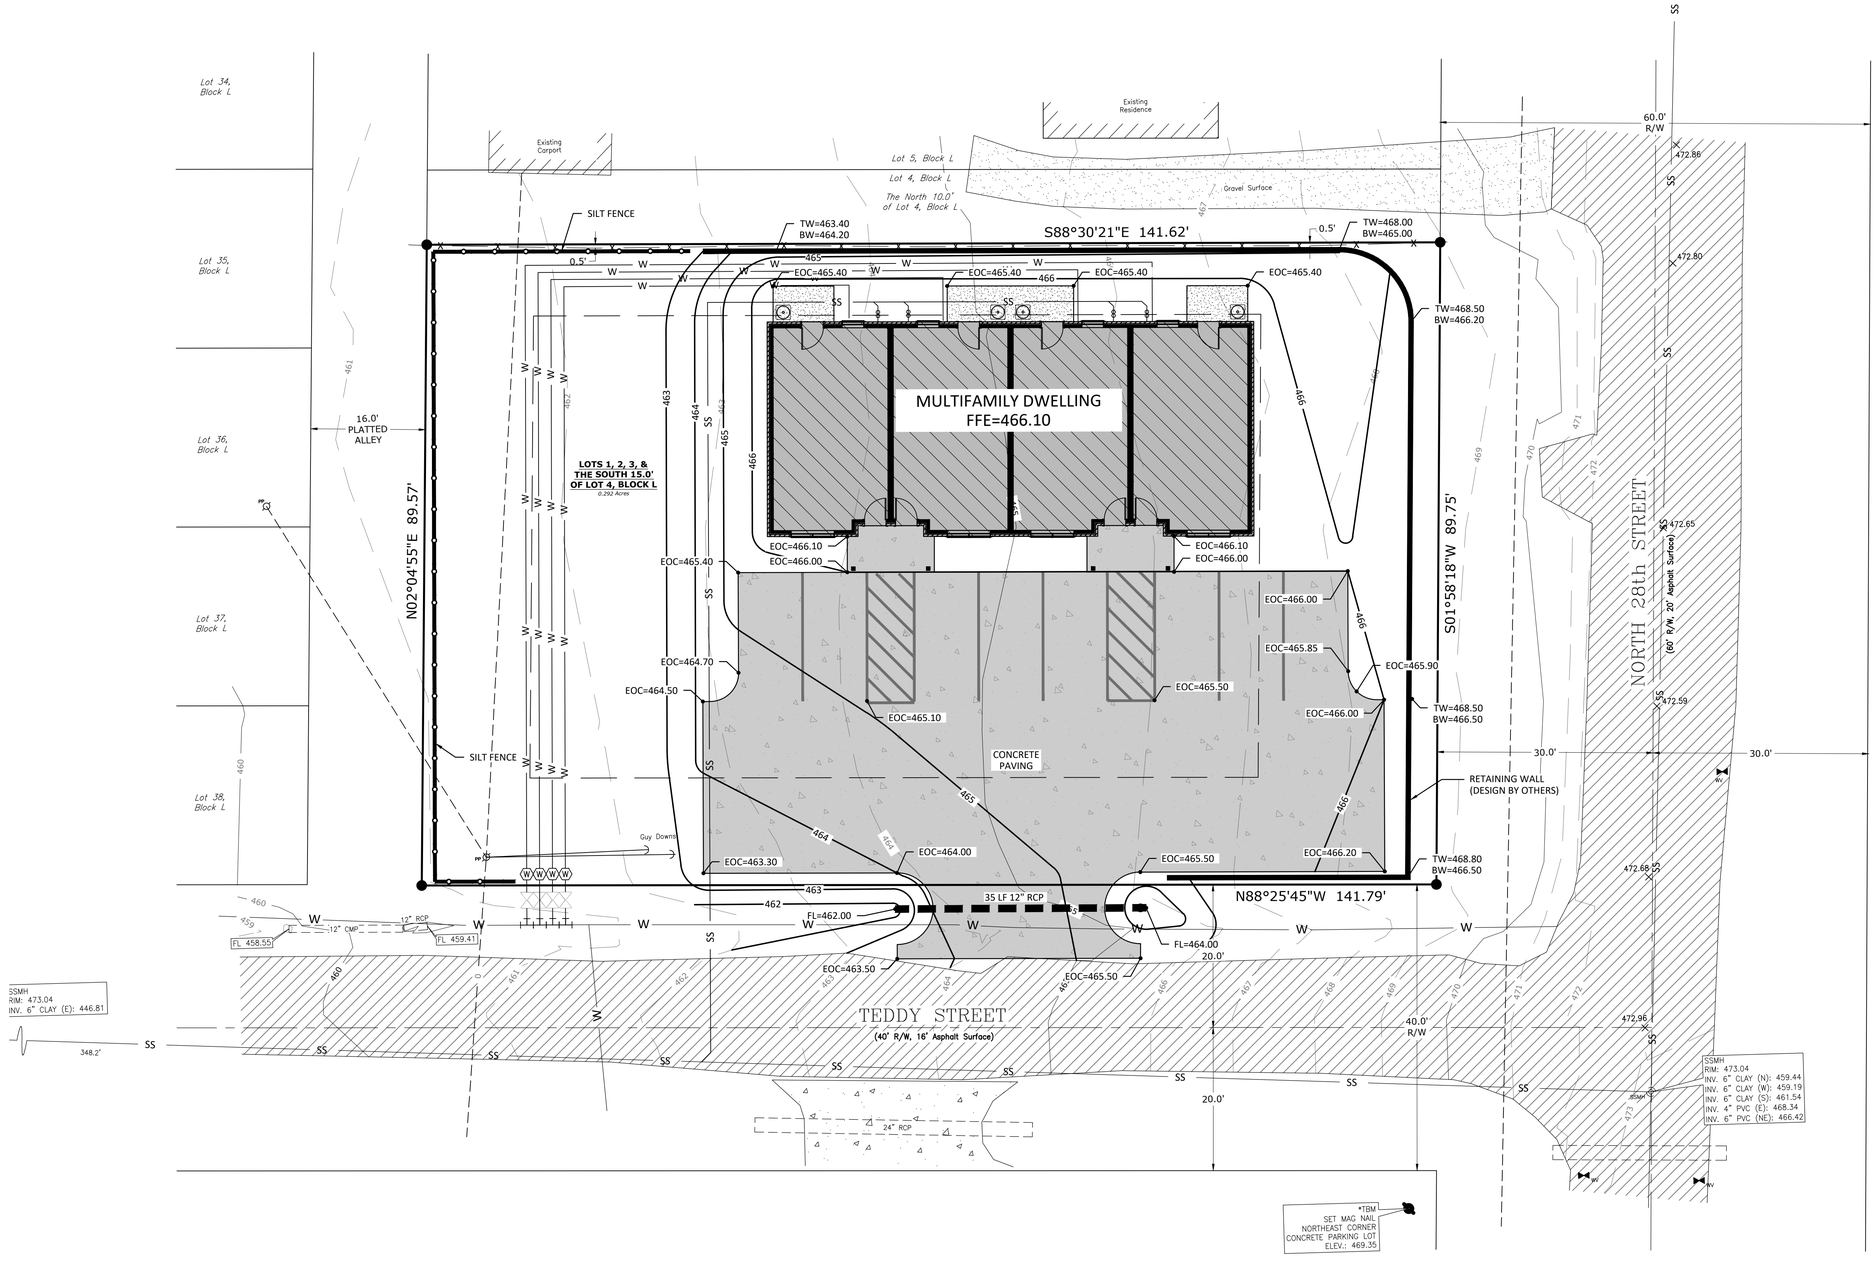

N

10 0 10

Scale in Feet

CALL BEFORE YOU DIG
1-800-482-8998
ARKANSAS ONE CALL SYSTEM

STATE OF ARKANSAS
LICENSED PROFESSIONAL ENGINEER
No. 18718

The Original Signed and Sealed Document is on file at the Office of Record

BROWN CONSULTING ENGINEERING SERVICES

2605 Market Trace
Fort Smith, AR 72908
479.646.5539

DATE	BY	REVISION

NORRIS MULTIFAMILY
NORTH 28th & TEDDY STREET

Van Buren, AR, Crawford County

GRADING PLAN

1"=10' Scale: 05.23.19 Date:

Sheet No. 2 of 2